Permit #F00025090-A

FilmL.A., Inc.
1201 W. 5th Street, Suite T-800
Los Angeles, CA 90017
t: (213)977-8600 - f: (213)977-8601
www.filmla.com

Summary Information

Permit No: F00025090-A **Type of Permit:** FILMING **Release Date:** 03/04/2010

Production Company CBS CORPORATION CSI MIAMI

Insured Company Name CBS CORPORATION
Contact Phone No. 1 310-727-5950
Contact Phone No. 2 310-727-5959
Fax 310-727-5951
Address 4024 RADFORD AVE
STUDIO CITY, California 91608

Production Title CSI MIAMI

Type of Production TV Drama

Producer Don Tardino

Director Don Tardino

1st AD Dave Cass

Production Manager Marco Black

FilmL.A. Coordinator Asia Robinson

Location Manager Adam Robinson
Primary Phone Mobile - 310-727-5944
Secondary Phone Office - 310-727-5959

Location Assistant Marc Meeks
Primary Phone Mobile - 323-528-8140
Secondary Phone Office - 310-629-5624

Fees

FILMLA FILM PERMIT RIDER FEE $100.00

Total Permit Fee $100.00

Number of Locations 2

NOT A PERMIT

Permit #F00025090-A

FilmL.A., Inc.
1201 W. 5th Street, Suite T-800
Los Angeles, CA 90017
t: (213)977-8600 - f: (213)977-8601
www.filmla.com

Summary Information — Location

Permit Number	F00025090-A	**Location Manager**	Adam Robinson
Production Company	CBS CORPORATION CSI MIAMI	Primary Phone	Mobile - 310-727-5944
Insured Company	CBS CORPORATION	Secondary Phone	Office - 310-727-5959
Production Title	CSI MIAMI		

Location Address 1838 Braeburn Rd, Altadena, CA, 91001

Location Names

Location Type Private Residence

Location Description

Prep Dates 3/3/2010 - 3/4/2010 07:00 - 19:00

Film Dates 3/5/2010 - 3/5/2010 06:00 - 22:00

Strike Dates 3/9/2010 - 3/9/2010 07:00 - 19:00

Open or Closed to the Public Closed

Generic Conditions
Community Survey Obtained
Equipment vehicles may park on one side of street
Must contact local sheriff's department 1/2 hour prior to any gunfire or special effects.
Must Maintain 5' Clearance on Sidewalks/Walkways
Must maintain local/emergency access
No Cast and Crew parking on areas streets.
No steps from trailers, trucks or motorhomes may be facing road
Traffic control must be done in accordance w/MUTCD
Traffic Officers Required

Please see attached document Braeburn Rd between Allen Ave Morslay CLOSURE 2nd.pdf

Equipment on Location

Type	Quantity
4000 gal water truck	1
5 or 10 ton trucks	3
Camera cars	1
Cast/Crew vehicles	80
Condors	1
Cranes	1
Cube Trucks	2
Generator	2
Honey Wagons	1
Motor Homes	7
Picture vehicles	7
Portable restrooms	1
Process Trailer	1
Scissor Lifts	1
Semi Trucks	5
Stakebed Trucks	5
Vans	4

Personnel on Location

Type	Quantity
Cast	5
Crew	75
Extras	25
LA County FSO Assigned	1
Sheriff/CHP	2

Filming Activities Atmospheric Smoke Effects; Camera on sticks; Emergency vehicles with flashing lights; Equipment on property; Equipment on sidewalk, in curb lane & across street; Exterior Dialogue; Exterior establishing shots; Intermittent pedestrian control; Intermittent traffic control - 2 minutes standard; Wetdown; Staged

NOT A PERMIT

FilmL.A., Inc.
1201 W. 5th Street, Suite T-800
Los Angeles, CA 90017
t: (213)977-8600 - f: (213)977-8601
www.filmla.com

Summary Information — Location

Permit Number	F00025090-A	**Location Manager**	Adam Robinson
Production Company	CBS CORPORATION CSI MIAMI	Primary Phone	Mobile - 310-727-5944
Insured Company	CBS CORPORATION	Secondary Phone	Office - 310-727-5959
Production Title	CSI MIAMI		

house fire scenes. ;

Special Effects: F/X Permit #

Type	No. Times Per Day	No. Takes Per Take
Breaking Glass	1	1
Fire Bars	15 - 20	1
Fire Effects	15 - 20	1
Smoke effects	15 - 20	1
Sparks	15 - 20	1

Description of F/X Scene: NOTE: Residence has been previously burn-out from real fire six months ago (LA County Fire Dept. and Structural Engineer has approved filming); Fire re-creation scene; Burning two-story home with flame bars around windows and entry-ways; Fire flames; Smoke effects.

Jurisdiction **Political:** Los Angeles County - Supervisor District 5 **Police:** Los Angeles County Sheriff **Fire:** Los Angeles County

Location Notes

Coordinator Note 0415-11, FSO & 4000 GAL WATER TRUCK REQUIRED

Coordinator Note RIDER A REMOVES DRIVING SHOT ACTIVITY FROM PERMIT, REDUCES CHP OFFICER REQUIREMENT TO 2 CHP, COROAD FEES COLLECTED ON ORIGINAL PERMIT

Parking

Base Camp
Location Type : Private Parking Lot
Street : 2632 E. Washington Blvd. (ST. LUKE'S HOSPITAL IN PASADENA)

Crew Parking
Location Type : Private Parking Lot
Street : 2632 E. Washington Blvd. (ST. LUKE'S HOSPITAL IN PASADENA)

NOT A PERMIT

Permit #F00025090-A

FilmL.A., Inc.
1201 W. 5th Street, Suite T-800
Los Angeles, CA 90017
t: (213)977-8600 - f: (213)977-8601
www.filmla.com

Summary Information — Location

Permit Number	F00025090-A	**Location Manager**	Adam Robinson
Production Company	CBS CORPORATION CSI MIAMI	Primary Phone	Mobile - 310-727-5944
Insured Company	CBS CORPORATION	Secondary Phone	Office - 310-727-5959
Production Title	CSI MIAMI		

Location Address 1838 Braeburn Rd, Altadena, CA, 91001

Location Names

Location Type Private Residence

Location Description

Prep Dates 3/3/2010 - 3/4/2010 07:00 - 19:00

Film Dates 3/8/2010 - 3/8/2010 06:00 - 22:00

Strike Dates 3/9/2010 - 3/9/2010 07:00 - 19:00

Open or Closed to the Public Closed

Generic Conditions
Community Survey Obtained
Equipment vehicles may park on one side of street
Must contact local sheriff's department 1/2 hour prior to any gunfire or special effects.
Must Maintain 5' Clearance on Sidewalks/Walkways
Must maintain local/emergency access
No Cast and Crew parking on areas streets.
No steps from trailers, trucks or motorhomes may be facing road
Traffic control must be done in accordance w/MUTCD
Traffic Officers Required

Equipment on Location

Type	Quantity
4000 gal water truck	1
5 or 10 ton trucks	3
Camera cars	1
Cast/Crew vehicles	80
Condors	1
Cranes	1
Cube Trucks	2
Generator	2
Honey Wagons	1
Motor Homes	7
Picture vehicles	7
Portable restrooms	1
Process Trailer	1
Scissor Lifts	1
Semi Trucks	5
Stakebed Trucks	5
Vans	4

Personnel on Location

Type	Quantity
Cast	5
Crew	75
Extras	25
LA County FSO Assigned	1
Sheriff/CHP	2

Filming Activities Atmospheric Smoke Effects; Camera on sticks; Emergency vehicles with flashing lights; Equipment on property; Equipment on sidewalk, in curb lane & across street; Exterior Dialogue; Exterior establishing shots; Intermittent pedestrian control; Intermittent traffic control - 2 minutes standard; Wetdown; Staged house fire scenes. ;

NOT A PERMIT

FilmL.A., Inc.
1201 W. 5th Street, Suite T-800
Los Angeles, CA 90017
t: (213)977-8600 - f: (213)977-8601
www.filmla.com

Summary Information — Location

Permit Number	F00025090-A	**Location Manager**	Adam Robinson
Production Company	CBS CORPORATION CSI MIAMI	Primary Phone	Mobile - 310-727-5944
Insured Company	CBS CORPORATION	Secondary Phone	Office - 310-727-5959
Production Title	CSI MIAMI		

Special Effects: F/X Permit #

Type	No. Times Per Day	No. Takes Per Take
Breaking Glass	1	1
Fire Bars	15 - 20	1
Fire Effects	15 - 20	1
Smoke effects	15 - 20	1
Sparks	15 - 20	1

Description of F/X Scene: NOTE: Residence has been previously burn-out from real fire six months ago (LA County Fire Dept. and Structural Engineer has approved filming); Fire re-creation scene; Burning two-story home with flame bars around windows and entry-ways; Fire flames; Smoke effects.

Jurisdiction **Political:** Los Angeles County - Supervisor District 5 **Police:** Los Angeles County Sheriff **Fire:** Los Angeles County

Location Notes

Coordinator Note 0415-11, FSO & 4000 GAL WATER TRUCK REQUIRED

Coordinator Note RIDER A REMOVES DRIVING SHOT ACTIVITY FROM PERMIT, REDUCES CHP OFFICER REQUIREMENT TO 2 CHP, COROAD FEES COLLECTED ON ORIGINAL PERMIT

Parking

Base Camp
Location Type : Private Parking Lot
Street : 2632 E. Washington Blvd. (ST. LUKE'S HOSPITAL IN PASADENA)

Crew Parking
Location Type : Private Parking Lot
Street : 2632 E. Washington Blvd. (ST. LUKE'S HOSPITAL IN PASADENA)

NOT A PERMIT

GENERAL NOTES–TRAFFIC CONTROL

It is the responsibility of the contractor performing work to install and maintain the traffic control devices as shown herein, as well as any such additional traffic control devices as may be required to ensure the safe movement of vehicular and pedestrian traffic through or around the work area and provide maximum protection and safety to construction workers.

All traffic control devices shall be kept in their proper position at all times and shall be repaired, replaced, or cleaned as necessary to preserve their appearance and continuity.

The contractor shall conform to all traffic control policies, methods, details, dimensions, and procedures described in the 2006 CA MUTCD.

All flashing arrow signs shall be solar powered.

Contractor shall provide flagmen as necessary to give adequate warning to traffic or to the public of any dangerous conditions to be encountered..

Contractor shall remove temporary traffic delineation, signage, and other devices when no long required, and shall restore areas to original conditions.

Contractor shall cover existing signs where they conflict with construction detours and signing.

All open excavation or construction work shall be a minimum of 5' from any operating traffic lanes.

Contractor shall coordinate with CT for any temporary traffic signal timing modifications.

The contractor shall provide for access to all adjacent properties during work hours. Construction operations shall be conducted in such a manner as to cause as little inconvenience as possible to abutting property owners/operators.

All signs shall be reflectorized and standard size.

The contractor shall provide for safe pedestrian access at all times.

Each advance warning sign in each direction of travel shall be equiped with at least two flags for daytime closure. Each flag shall be at least 16"X16" in size and shall be orange or flourescent red–orange in color. Flashing beacons shall be placed at the locations indicated for lane closure during hours of darkness.

T.C. SIGNS

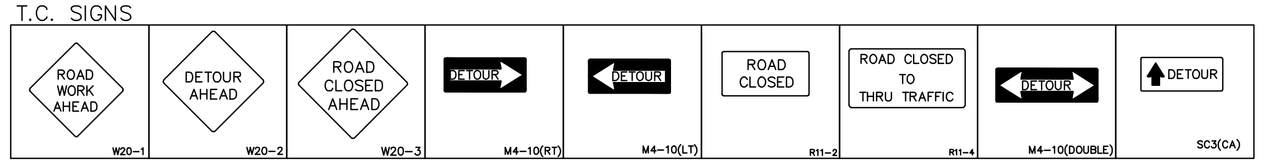

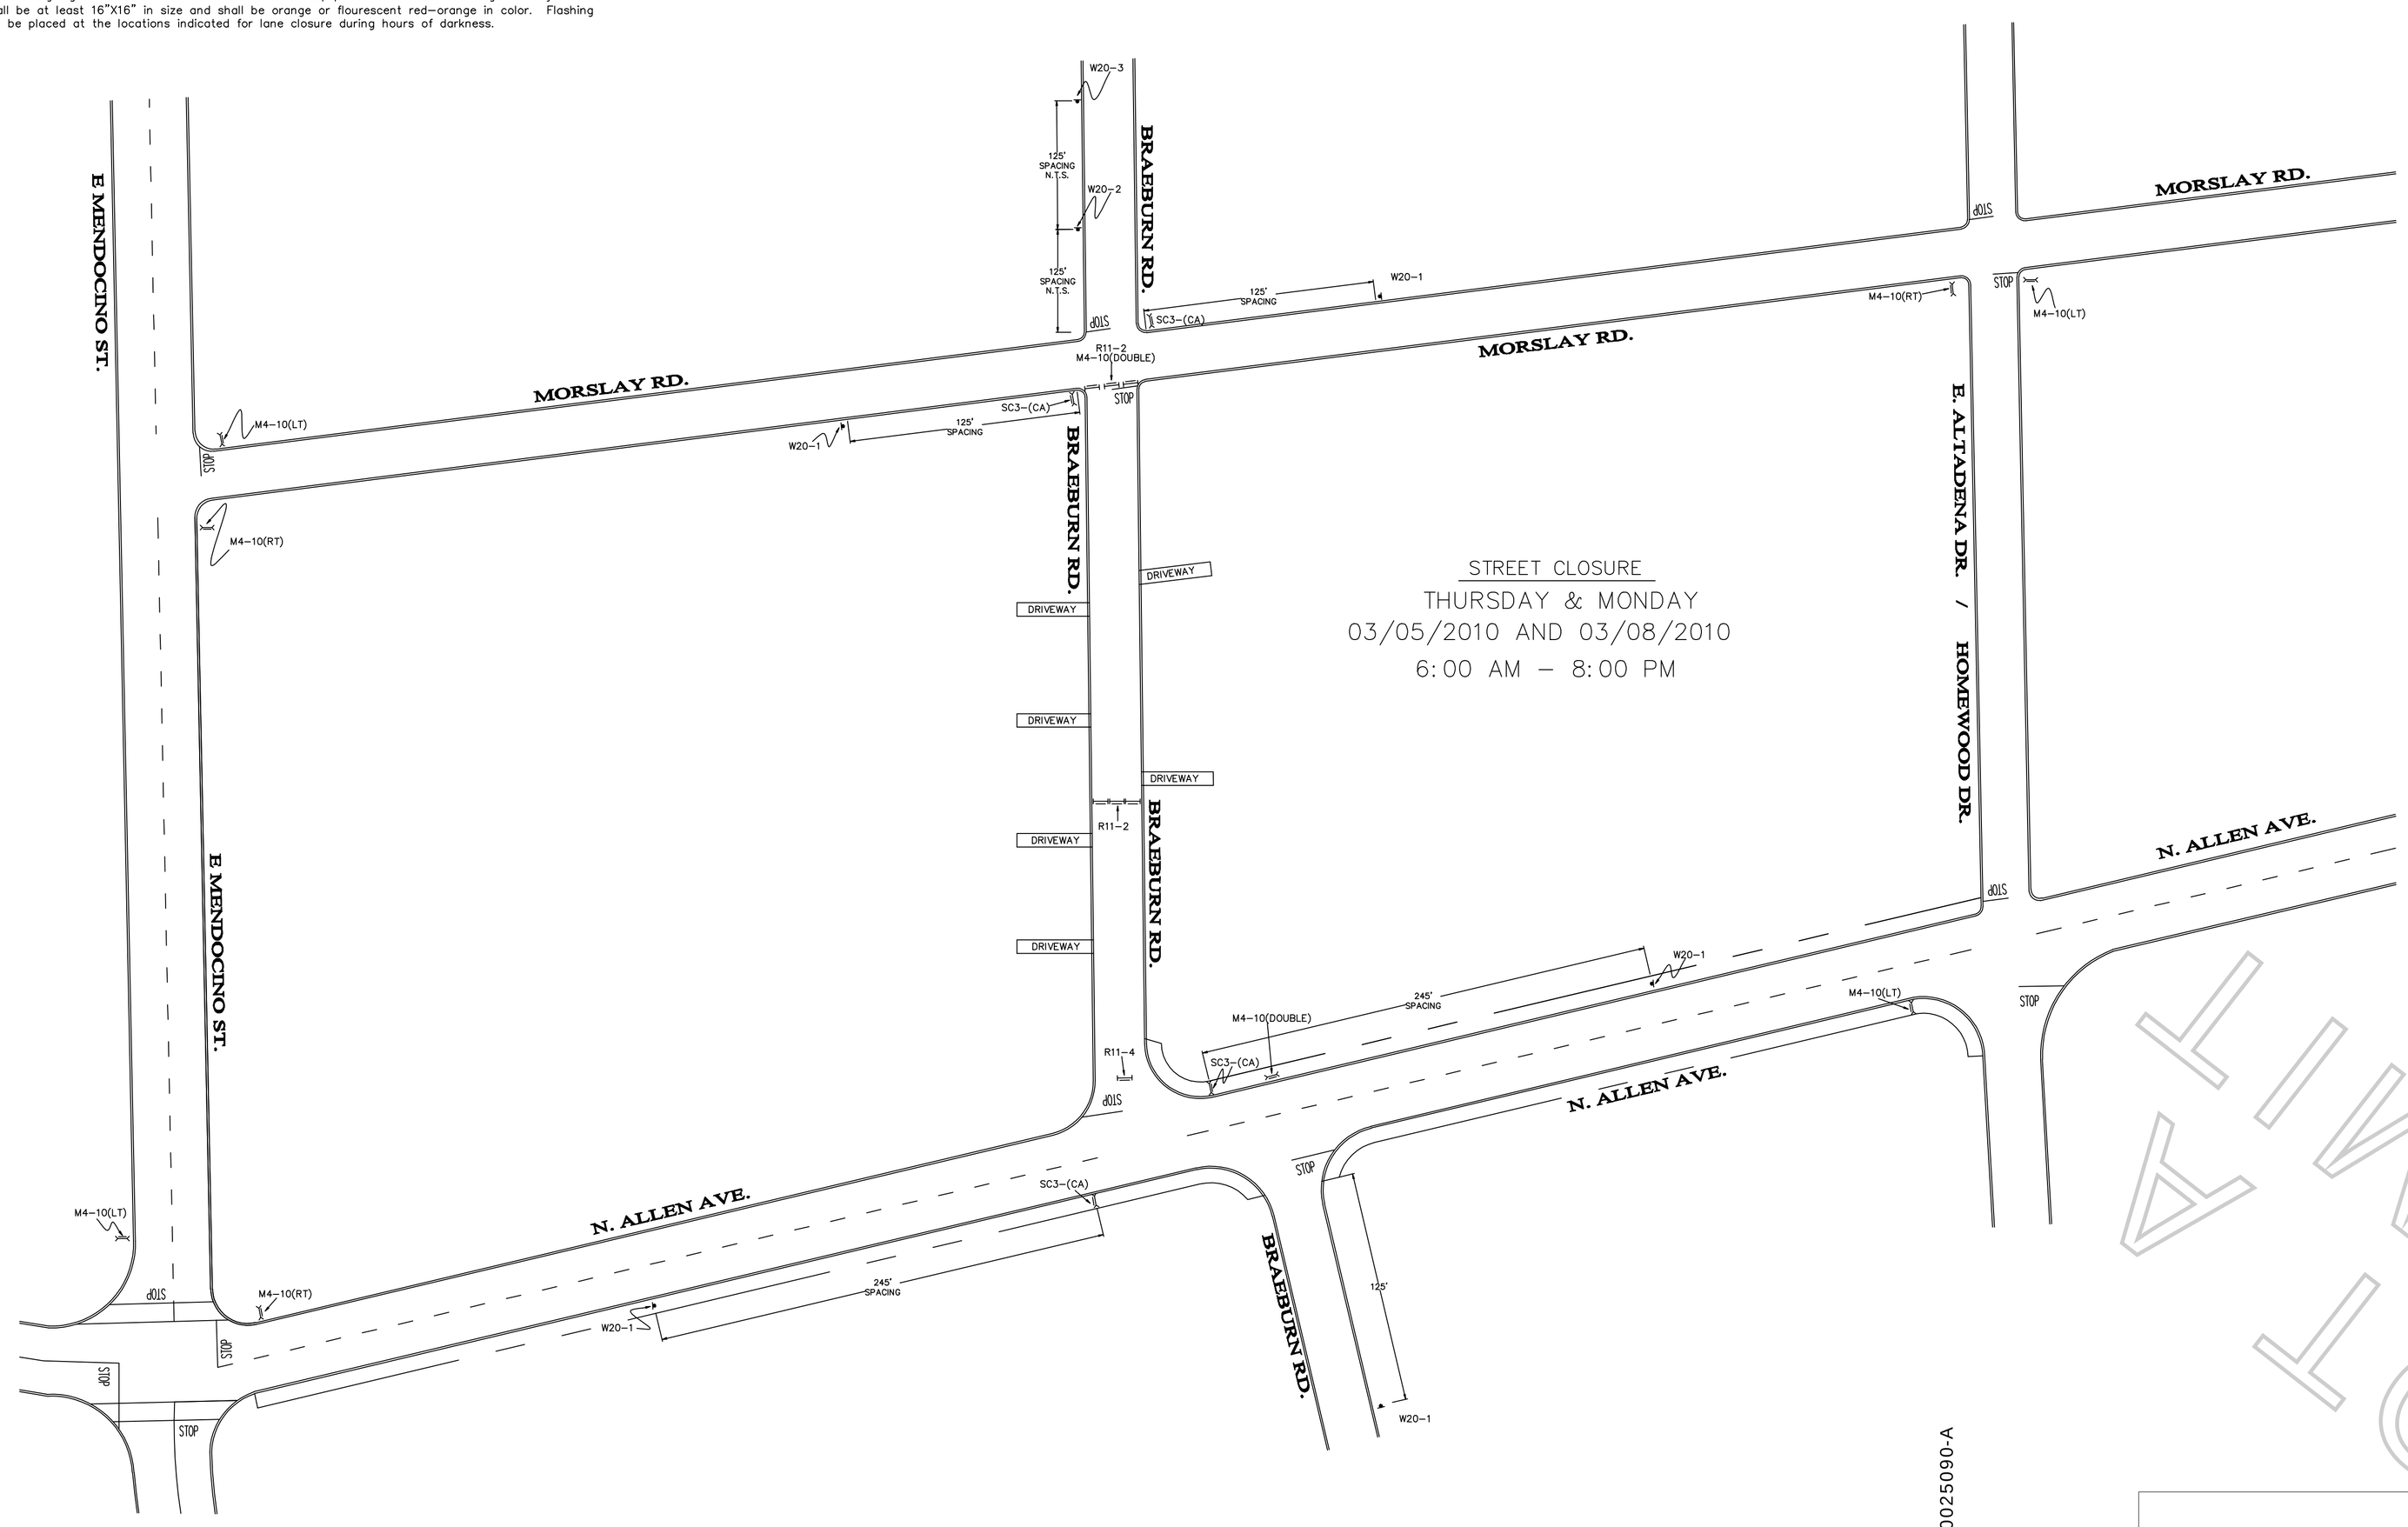

NOT A PERMIT

Permit #F00025090-A

50' 40' 30' 20' 10' 0' 25' 50' 100'

GRAPHIC SCALE: 1"= 50'

N

TOOMEY INDUSTRIES INC.

TOOMEY INDUSTRIES
2400 E 70 ST
LONG BEACH, CA 90805
562/272–6866, 562/272–6857fax

TRAFFIC CONTROL PLAN

CITY OF ALTADENA

BRAEBURN RD CLOSURE

LEGEND:

- – WORK AREA
- – FLASHING ARROW SIGN (FAS)
- – TYPE–III BARRICADE
- – CHANNELIZATION DEVICE
- – SIGN
- – TYPE–II BARRICADE
- – FLAGGER
- – HIGH LEVEL WARNING DEVICE
- – PORTABLE FLASHING BEACON

TRAFFIC CONTROL ROAD WARRIORS
AMERICAN BARRICADE INC.
A TCSC COMPANY

CONTRACTOR

CSI MIAMI

PREPARED DATE: 02/25/2010
REVISED DATE:

T:/BILLY'S FILES/DRAWINGS/CSI MIAMI/CSI MIAMI

PREPARED BY: BILLY JOE BREWER III

SHEET 1 OF 1